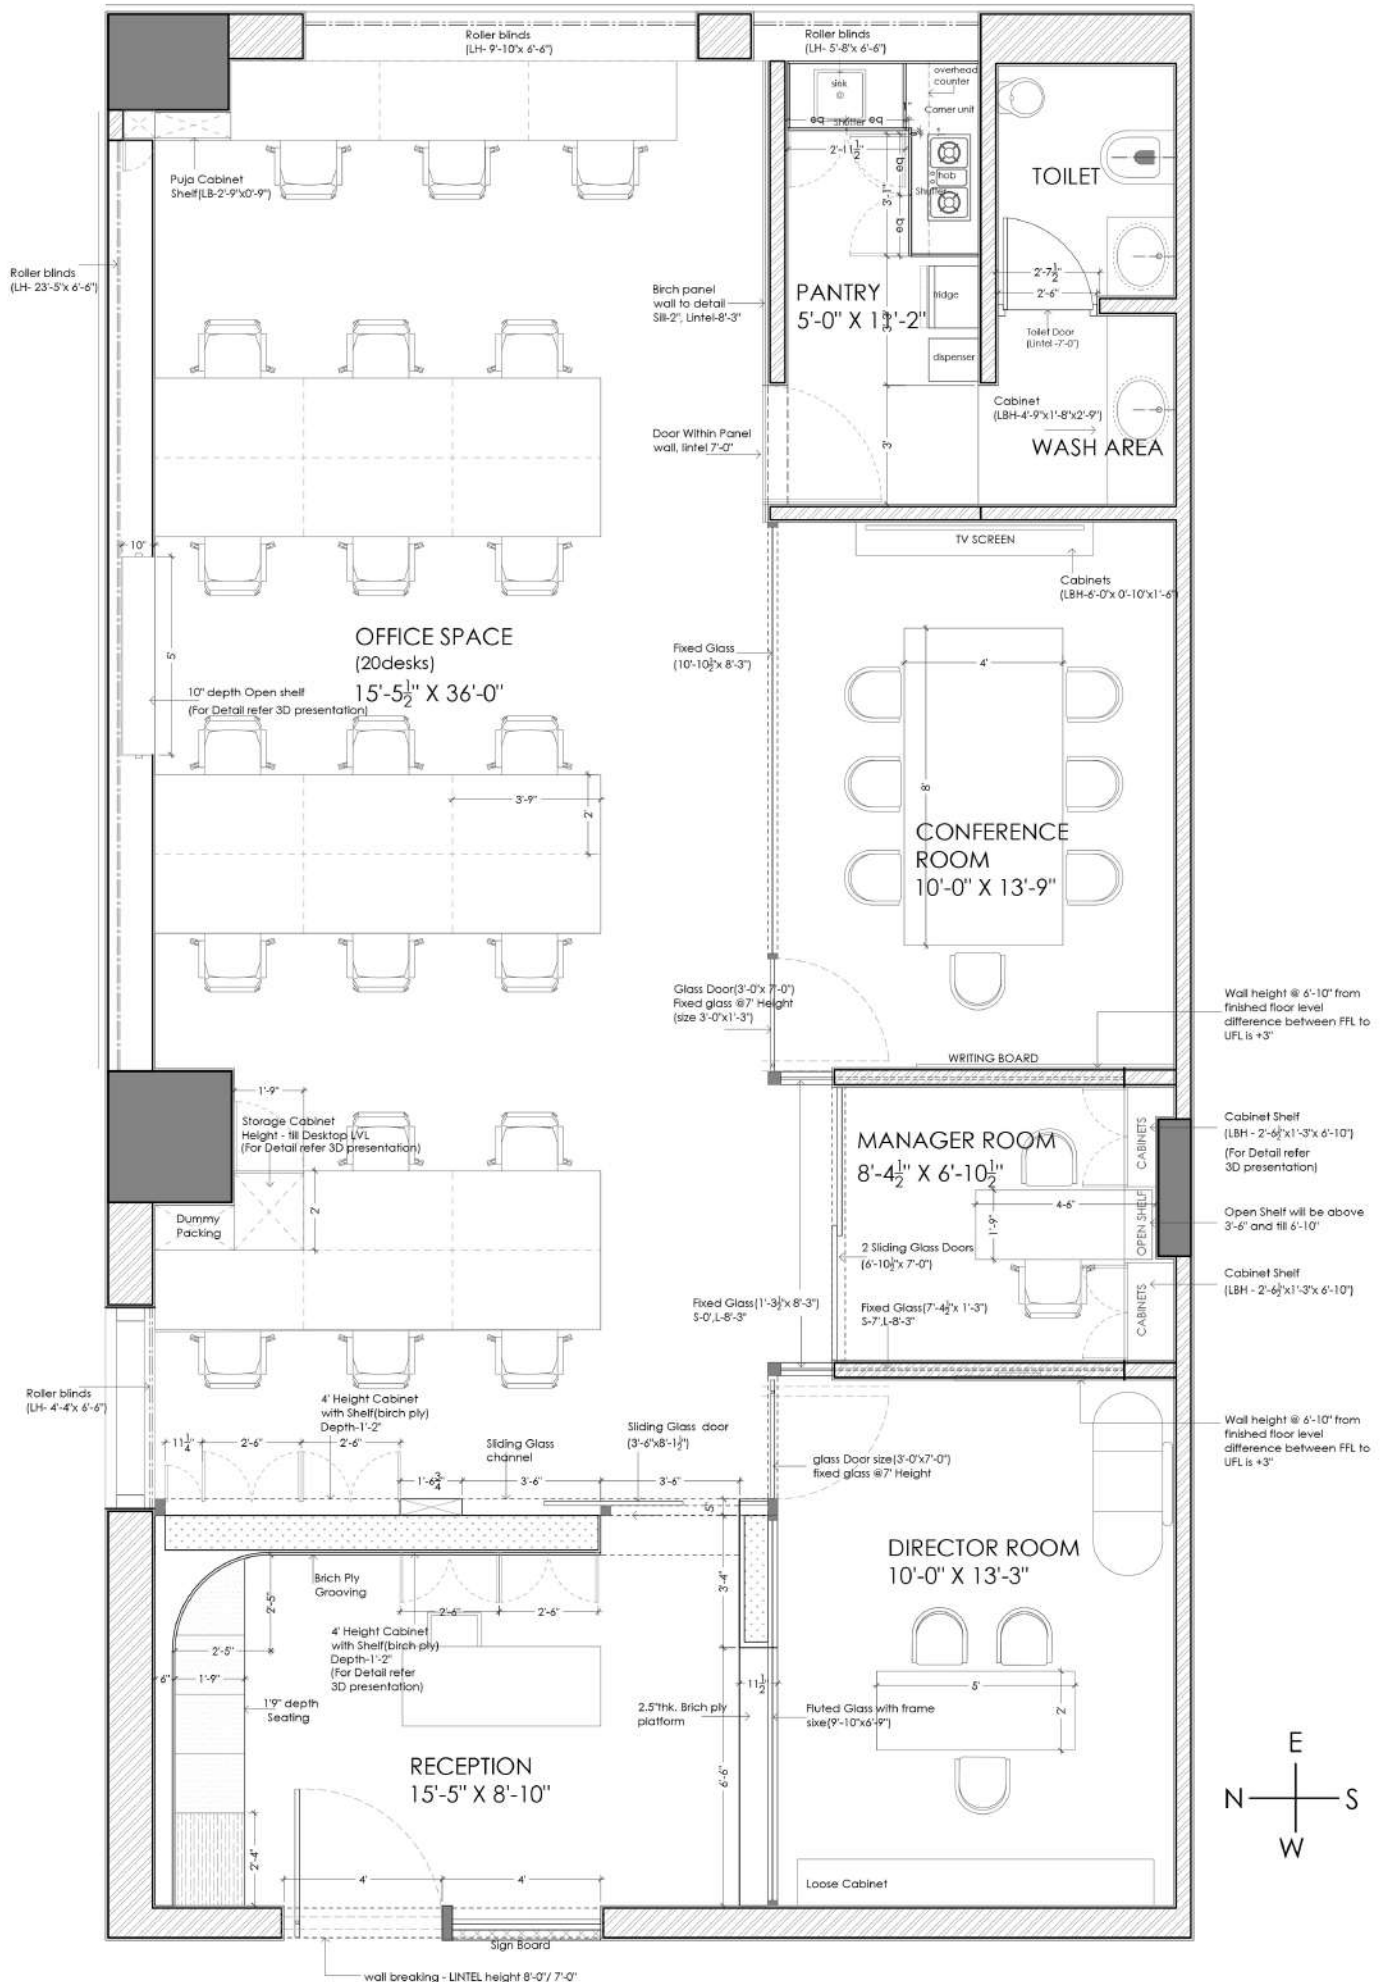


TITLE : FLOOR PLAN

DWG.NO. - MM- 101

AREA STATEMENTS:
SITE AREA = 1200 Sqft

PROJECT : MANJEERA MALL OFFICE INTERIORS

CLIENT : RAMBABU



SCALE: NTS